JMF
Joseph M. Foster
& Associates
5406 Ariel St.
Houston,TX. 77096
Phone 713 432 1428
Cell 713 817 2972
Email
jmfassocs@comcast.net

REGISTERED ARCHITECT JOSEPH M. FOSTER 9338 STATE OF TEXAS

DATE OF SIGNATURE 04.09.19

ENGINEER SEAL & LOGO:

THE SHOPS @ SEDONA LAKES CENTER

1875 CR 101
MANVEL, TEXAS 77578

PROJECT NAME & LOCATION:

ISSUED FOR	DATE
BID	-
PERMIT	05.20.19
CONSTRUCTION	-

REVISIONS

DATE	DESCRIPTION
01.30.19	REVIEW
02.01.19	REVIEW
02.01.19R2	REVIEW
02.04.19	REVIEW
02.06.19	REVIEW
02.07.19	REVIEW
02.25.19	REVIEW
03.12.19	REVIEW
04.09.19	ARC SUBMITTAL
05.01.19	ARC RE-SUBMITTAL
05.16.19	ARC RE-SUBMITTAL
05.20.19	ARC RE-SUBMITTAL

PROJECT NO.
18-38

SHEET TITLE
WALL SECTIONS

SHEET NO.
A-2.2
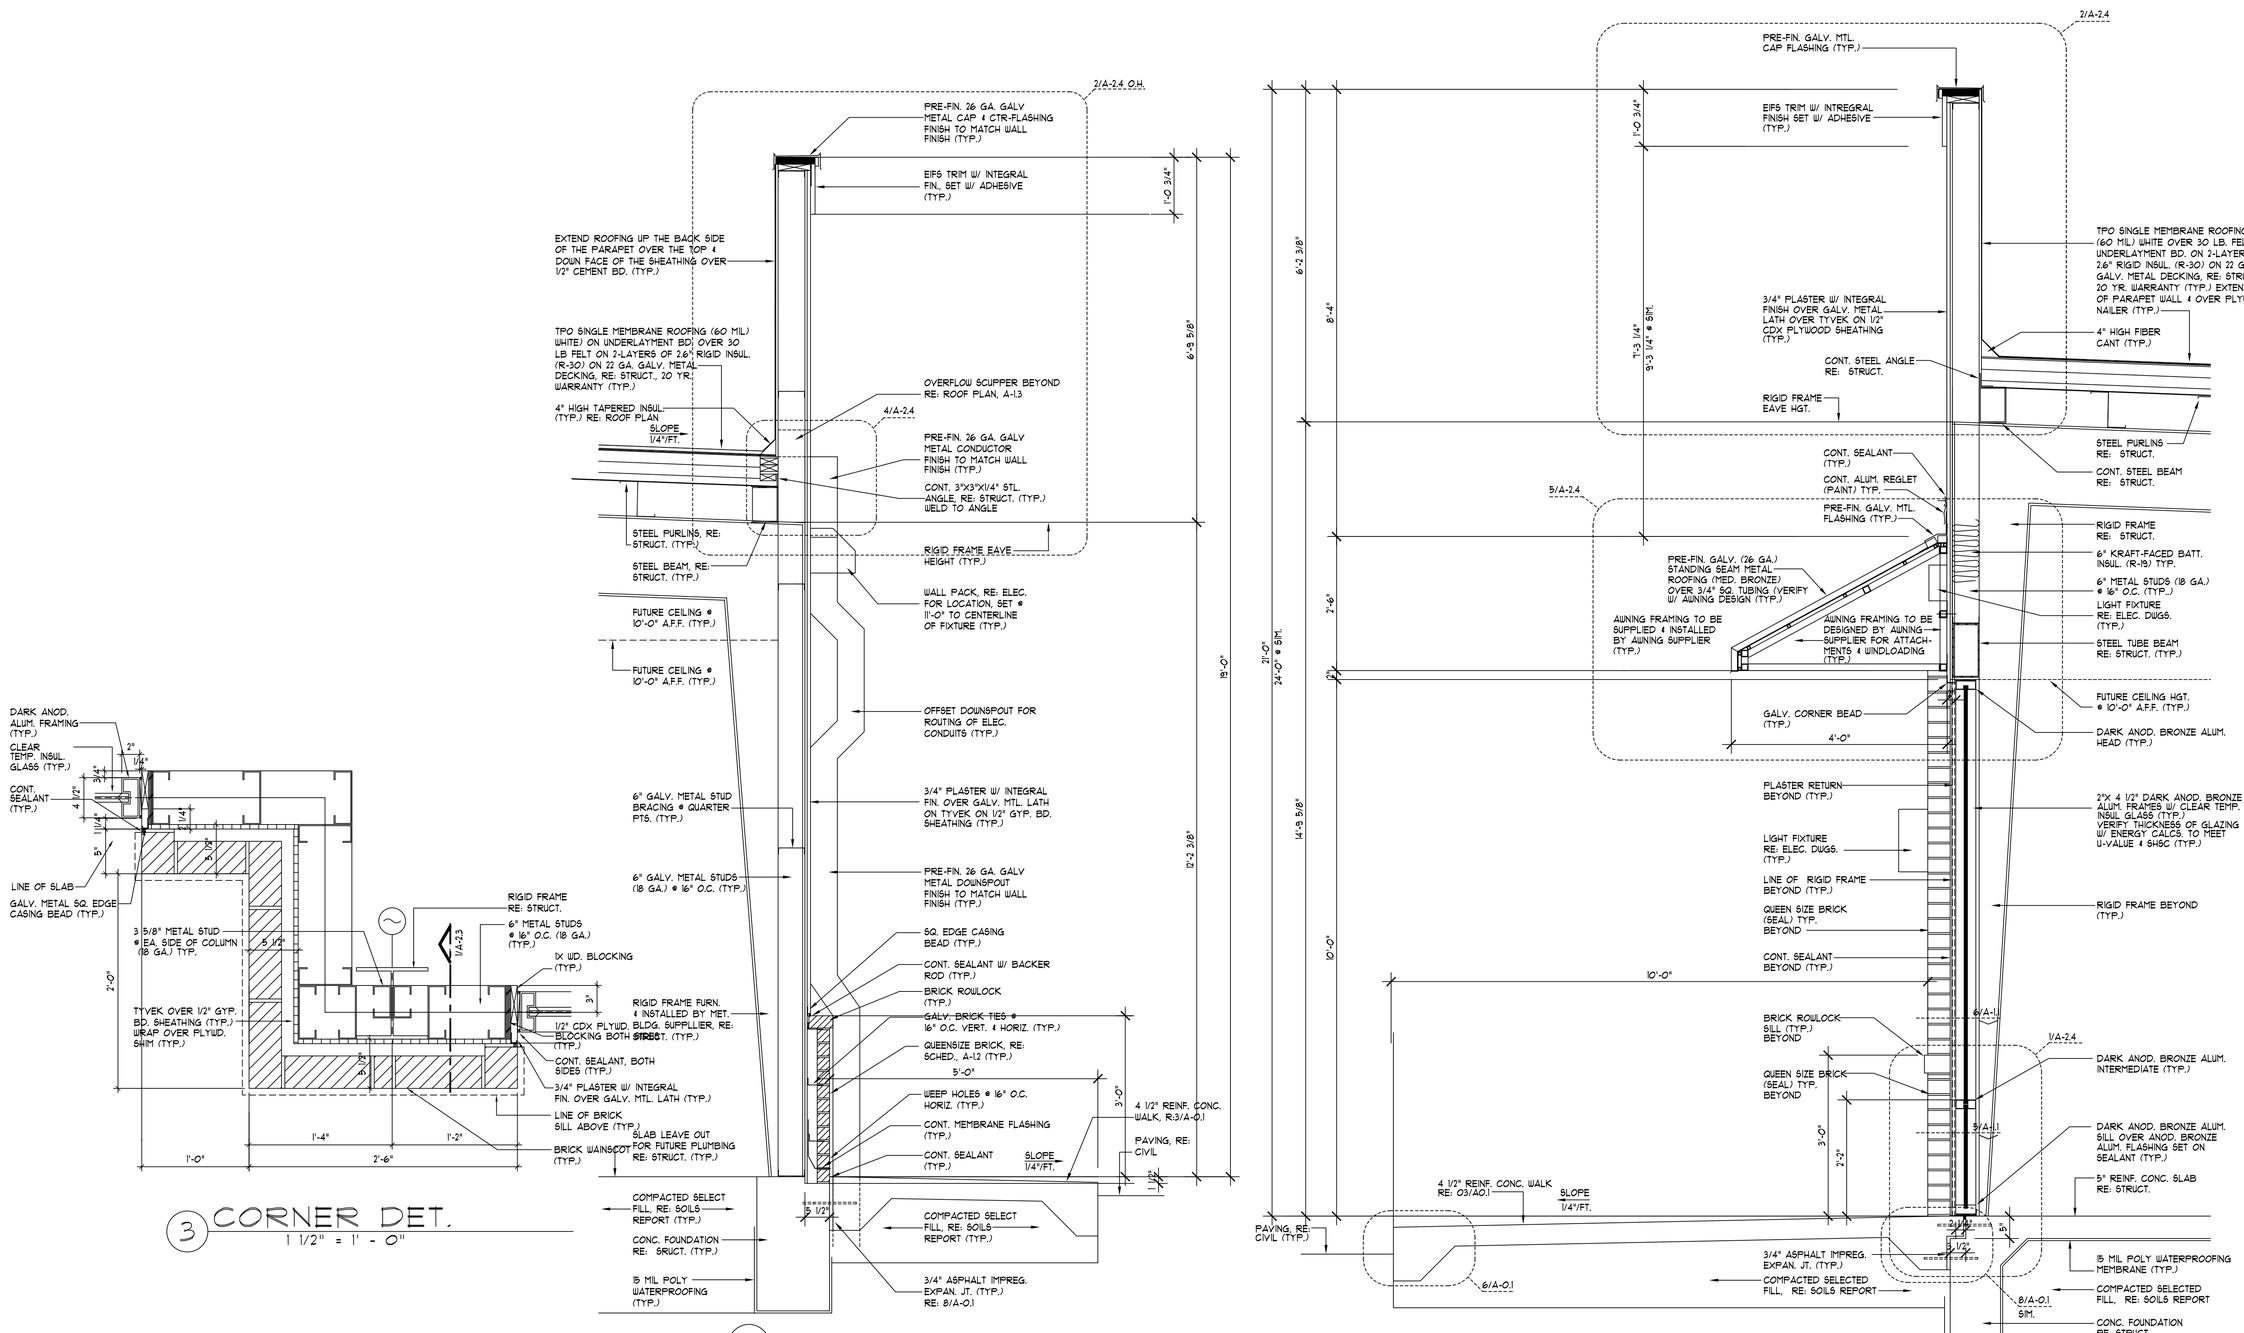
SHEET 9 OF 31